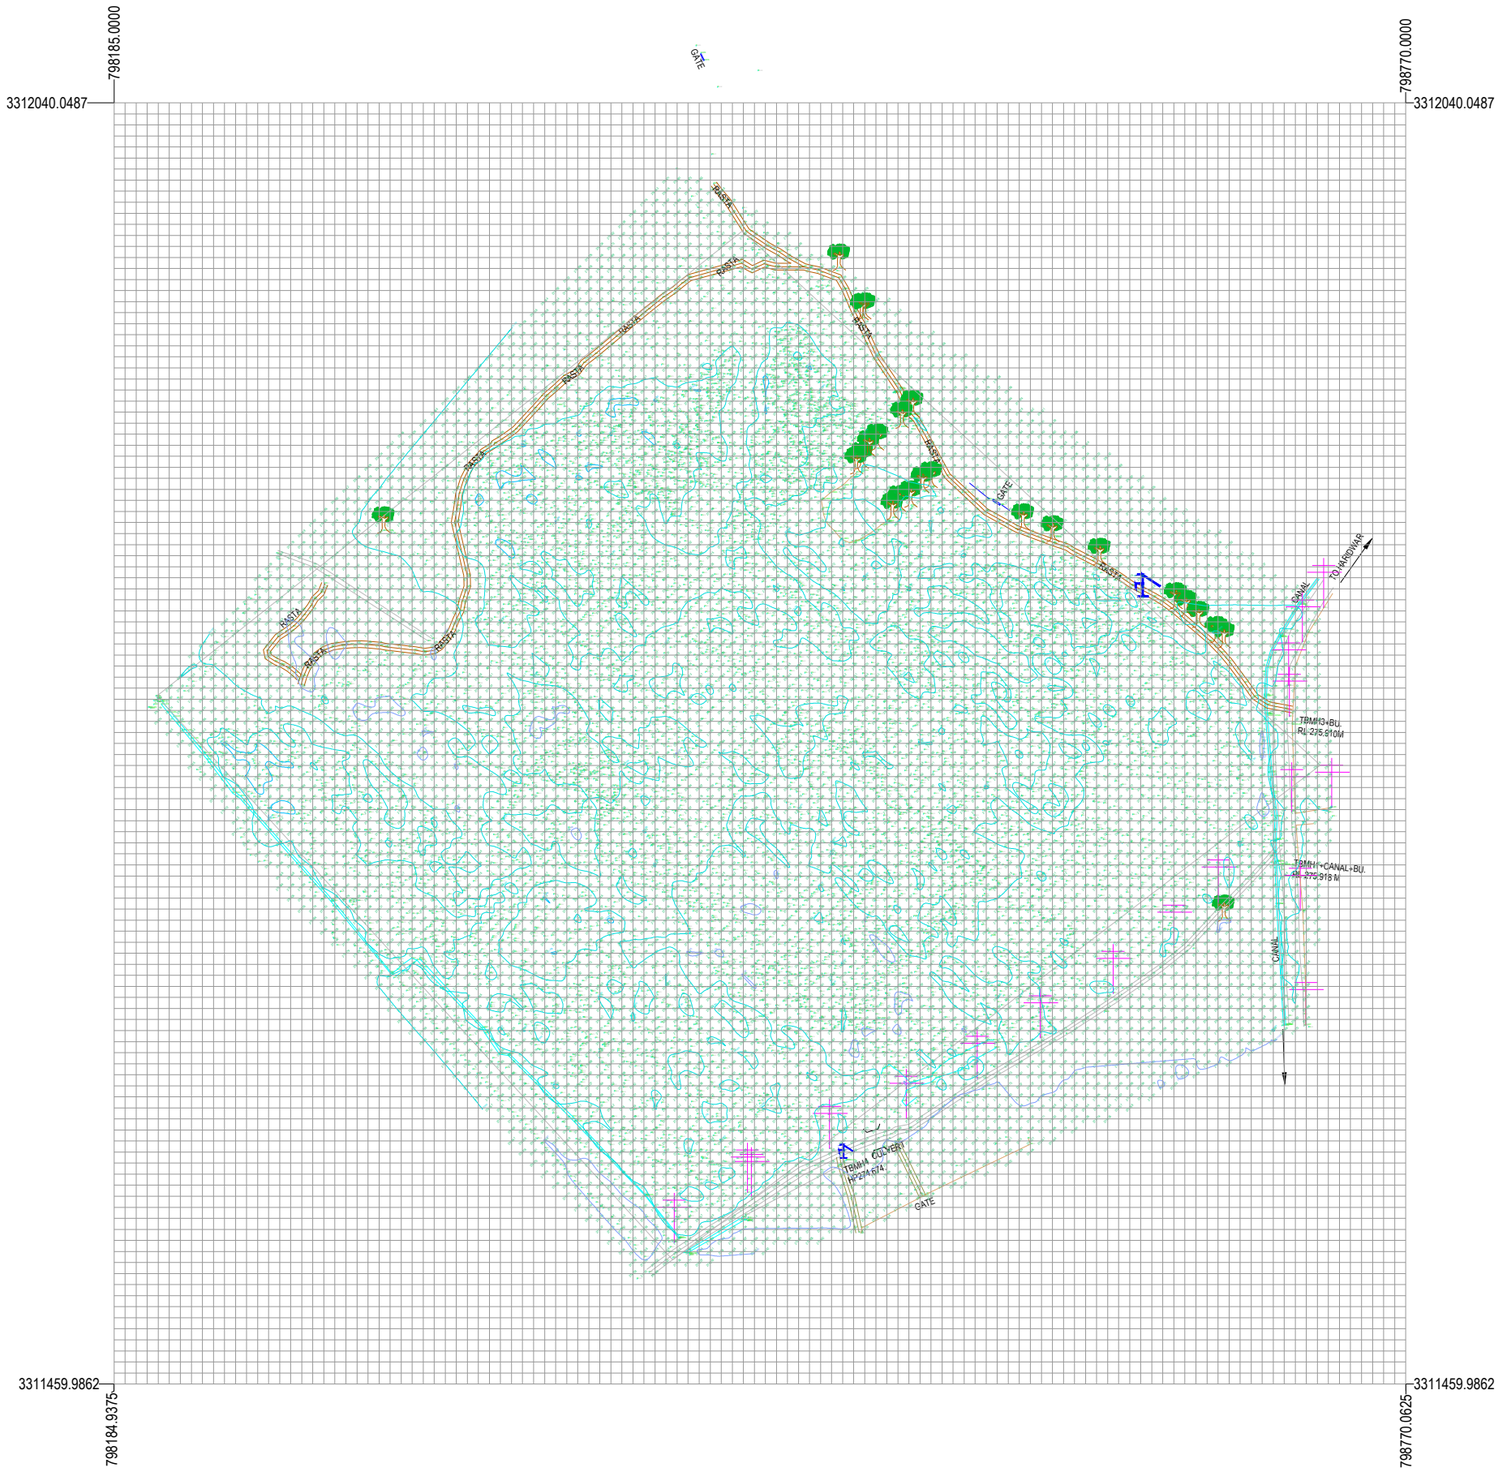

LEGEND

Boundary		CWT	Cattle Water Tank
BUILDING			TEMPLE
Prop. CWR	GLR		MASJID
TUBEWELL	T.W.		ELECTRIC POLE
BT ROAD			HAND PUMP
POND	POND	SR	PROP. SR
WELL	OW		TREE
KM STONE	KM	NADI	NADI
TRANSFORMER	TR		K.R./G.R.
CULVERT		WT	WATER TANK
NALLAH			

NOTE: ALL DIMENSION ARE IN METER

Title : CONTOUR PLAN SOLID WASTE SITE HARIDWAR-I

		Assistant Engineer	Executive Engineer	Suptg Engineer

Employer :

Submitted by

Project

Drawing Released for: Preliminary ☐ Construction ☐ Approval ☑ | DRG.No. | Revision-R0